Vectorworks Educational Version

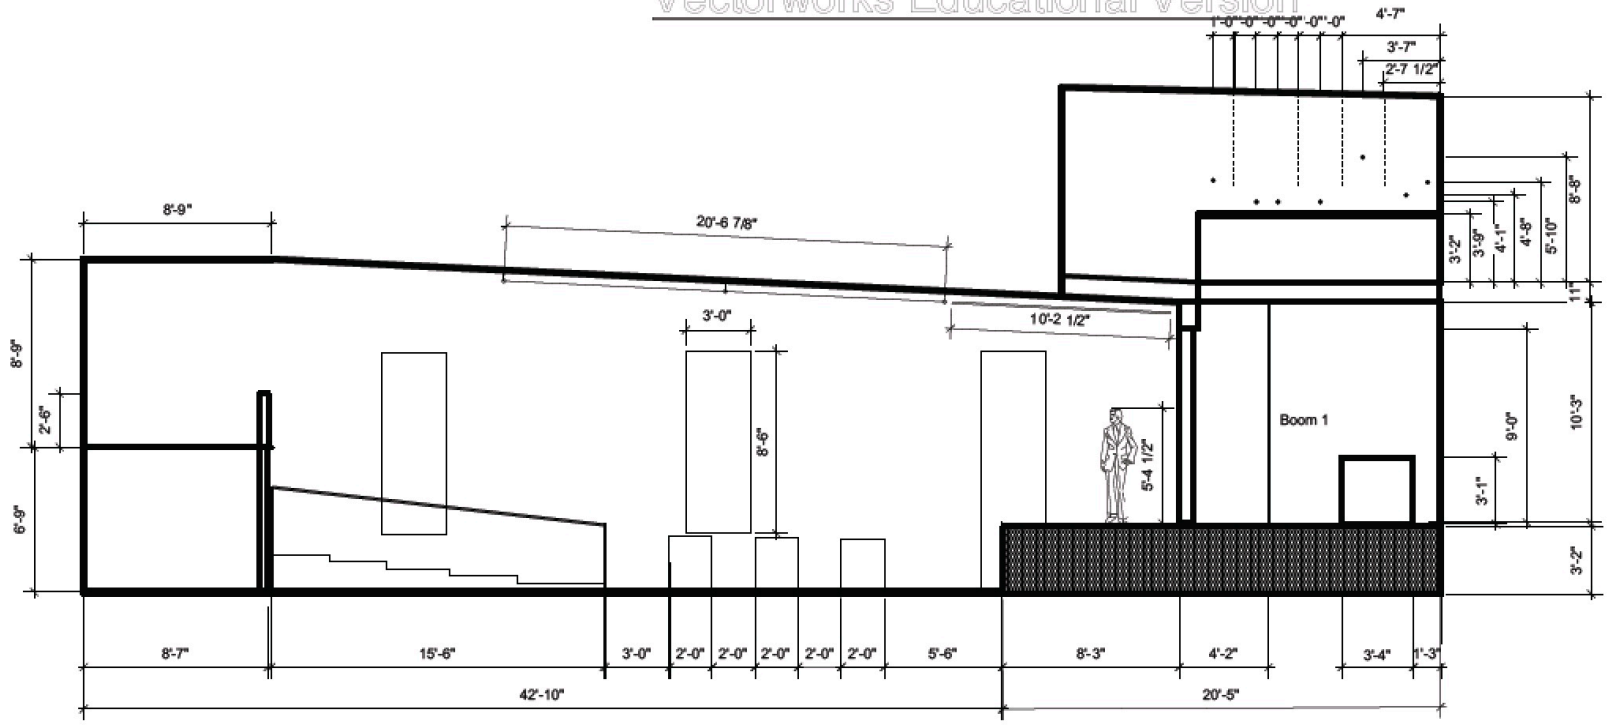

BRIAN JORDAN
315.409.9622
BRIAN.JORDANC@GMAIL.COM
BRIANJORDANC.WIXSITE.COM/LIGHTINGDESIGN

Brian Jordan Lighting
315.409.9622
brian.jordanc@gmail.com

NOTE: Due to the architecture of the space, there may be an inch difference between given measurements and actual measurements.

FRANKLIN STAGE COMPANY
FRANKLIN, NY

DATE: 6/5/2018
SCALE 1/4" = 1'
DRAWN BY: BCJ

DRAWING
2
OF TWO

SECTION